3/4" DETAIL of WINDOWS

SECTION X-X
SCALE 3/4"=1'-0"

SECTION Y-Y
SCALE-3/4"=1'-0"

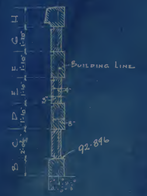

SECTION Z-Z
SCALE-1/4"=1'-0"

SECTION THRU
WINDOW LINTELS
SCALE-3/4"=1'-0"

SECTION M-M
SCALE-3/4"=1'-0"

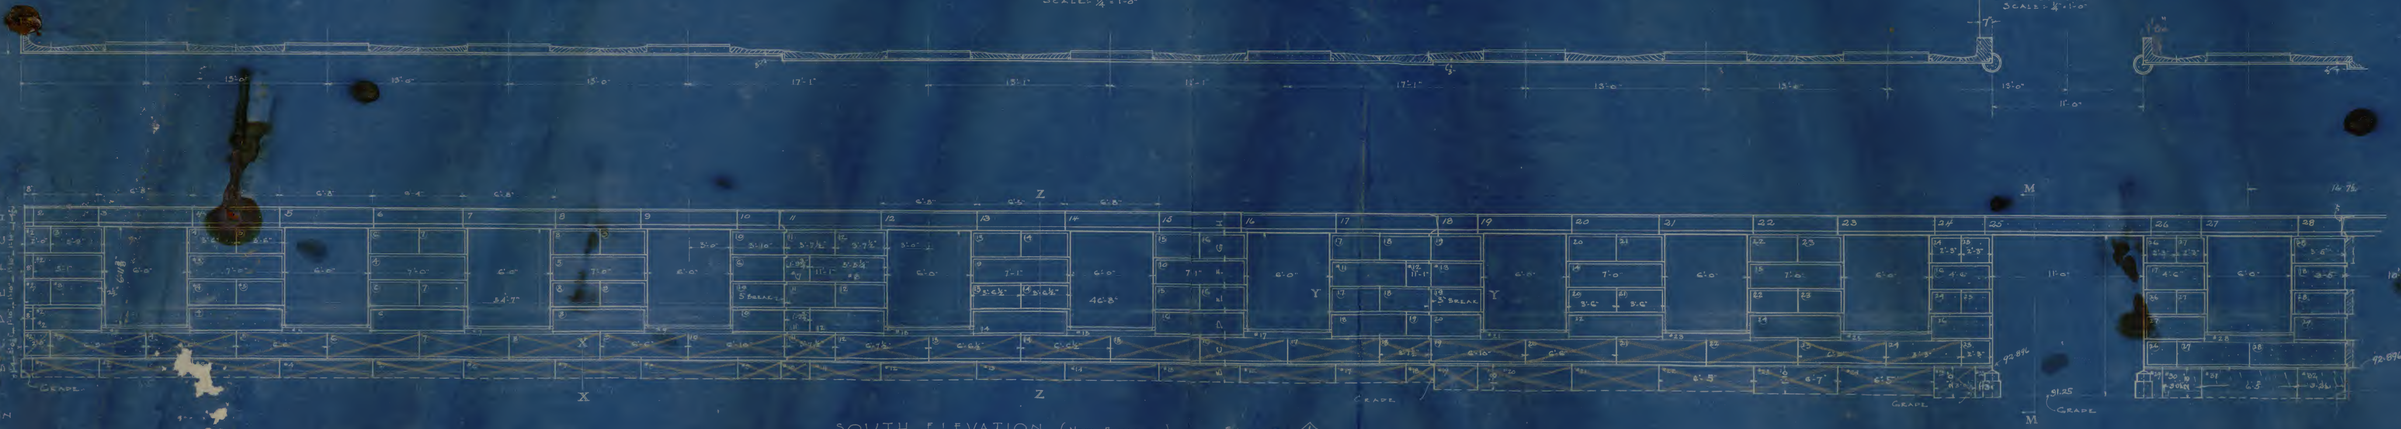

RETURN
ON WEST
ELEVATION

SOUTH ELEVATION (NEW BUILDING) SECTION 1

MARK STONES "A" 1, 2, 3 - 5 1-2 ETC

NOTE:
MILFORD PINK STOCK
C. CUT FINISH
ALLOW ½" FOR BEDS & JOINTS

GRANITE SETTING PLAN for
THE GORGAN GALLERY of ART
WASHINGTON D.C.
THE DODDS GRANITE CO.
MILFORD - MASS.
CHARLES A. PLATT - ARCHITECT.
101 PARK AVE. N.Y.
JAMES BAIRD CO. - BUILDERS.
OTIS BUILDING - WASHINGTON D.C.

ORDER # 5147
DRAWN-7-C-26
REVISED-7-21-26
APPROVED-
SHEET 1
SCALE-1/4 & 3/4"-1'0